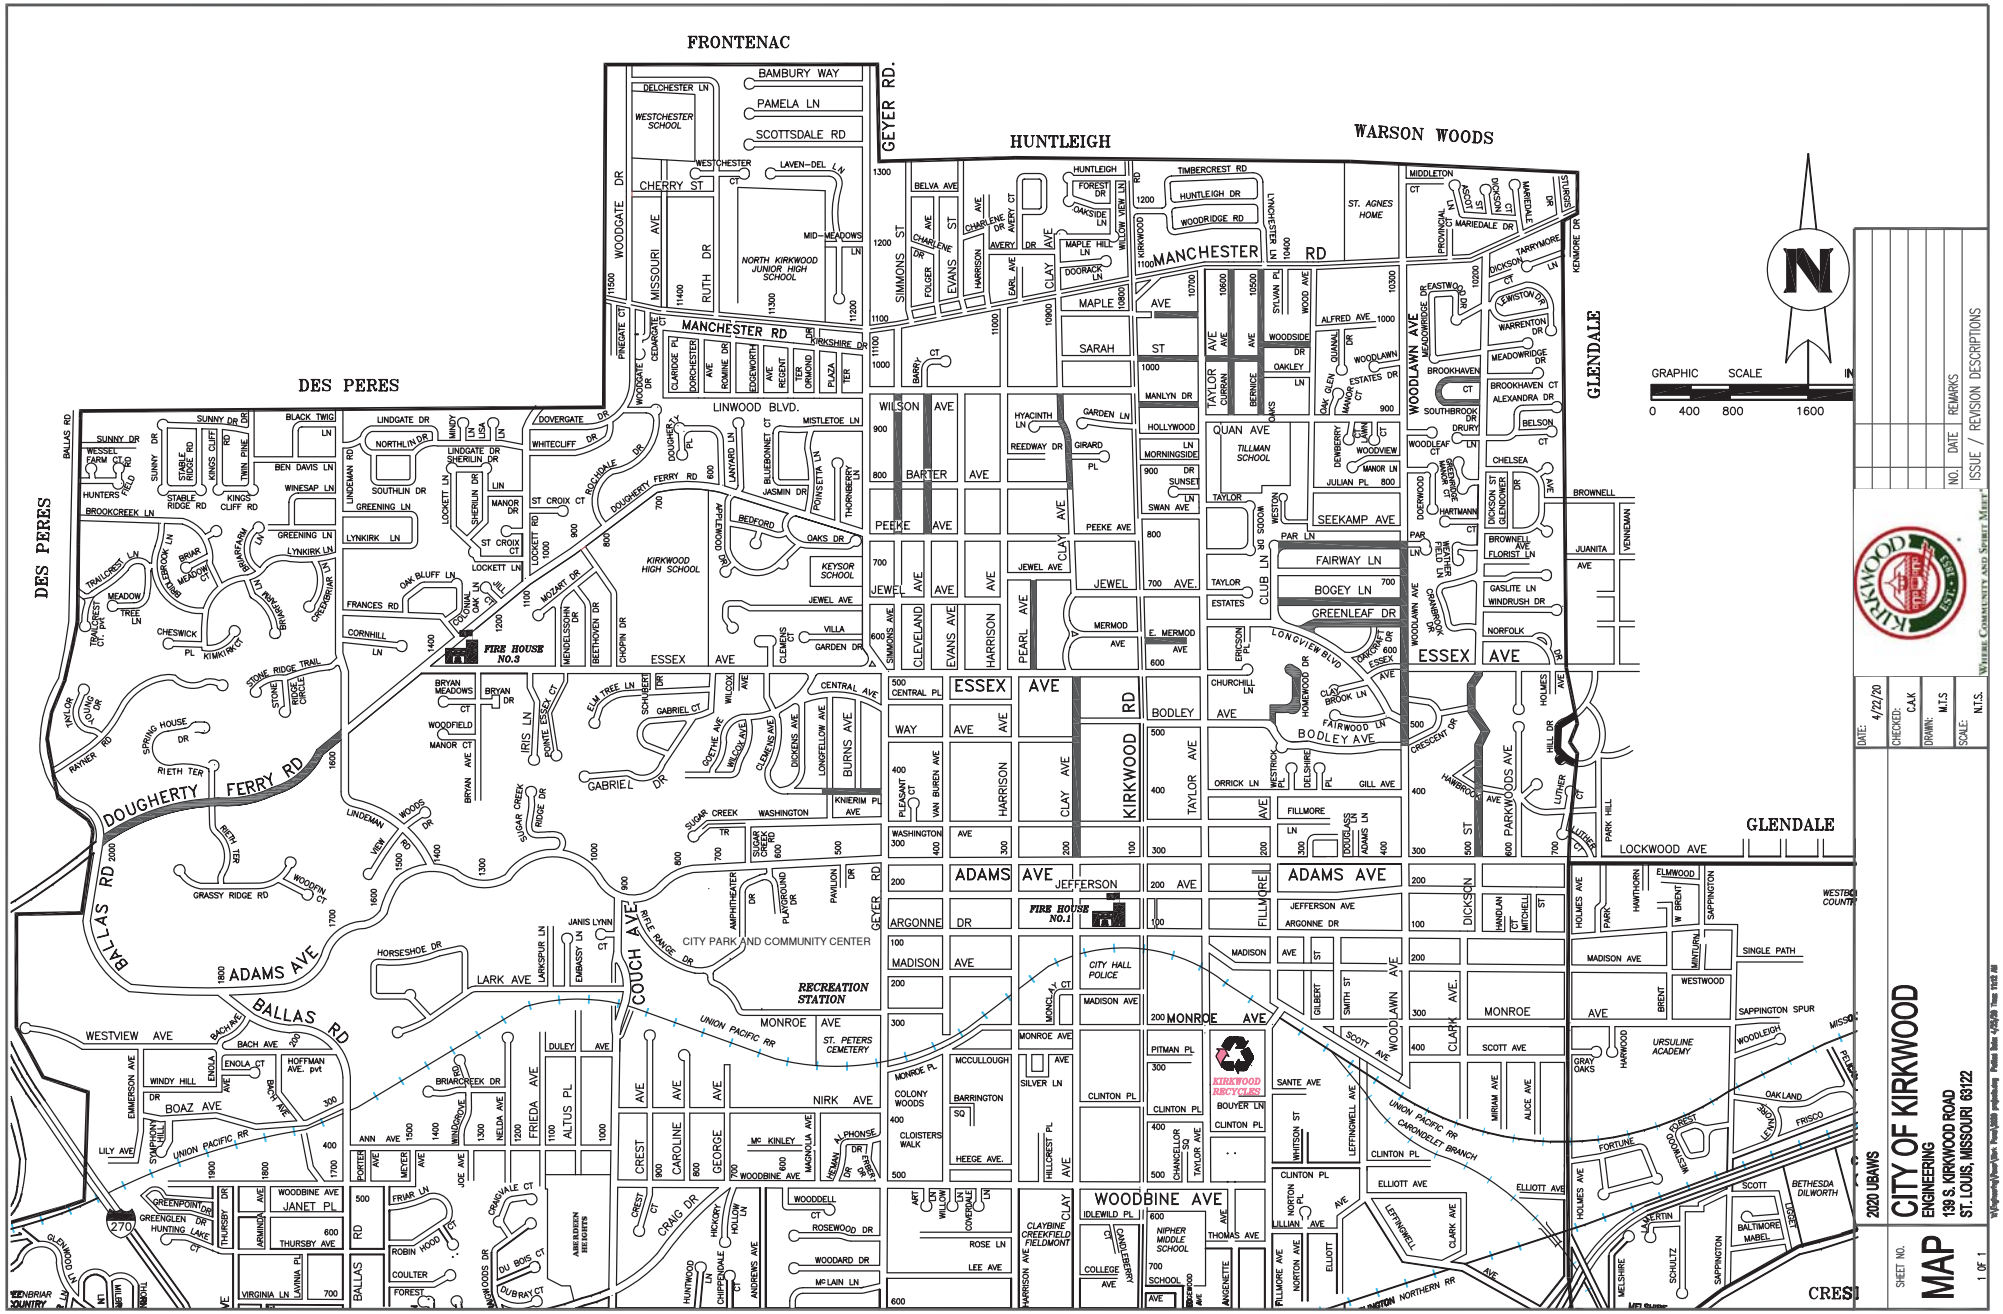
FRONTENAC
HUNTLEIGH
WARSON WOODS
DES PERES
GLENDALE
GEYER RD.
MANCHESTER RD
ESSEX AVE
KIRKWOOD RD
ADAMS AVE
MONROE AVE
WOODBINE AVE
DOUGHERTY FERRY RD
BALLAS RD
COUCH AVE
LOCKWOOD AVE
CITY PARK AND COMMUNITY CENTER
RECREATION STATION
FIRE HOUSE NO.3
FIRE HOUSE NO.1
KIRKWOOD RECYCLES
GRAPHIC SCALE
0 400 800 1600
N
ISSUE / REVISION DESCRIPTIONS
NO. DATE REMARKS
DATE: 4/22/20
CHECKED: C.A.K
DRAWN: M.T.S
SCALE: N.T.S.
2020 UBAWS
CITY OF KIRKWOOD
ENGINEERING
139 S. KIRKWOOD ROAD
ST. LOUIS, MISSOURI 63122
SHEET NO.
MAP
1 OF 1